ASPHALT DRIVE APPROACH

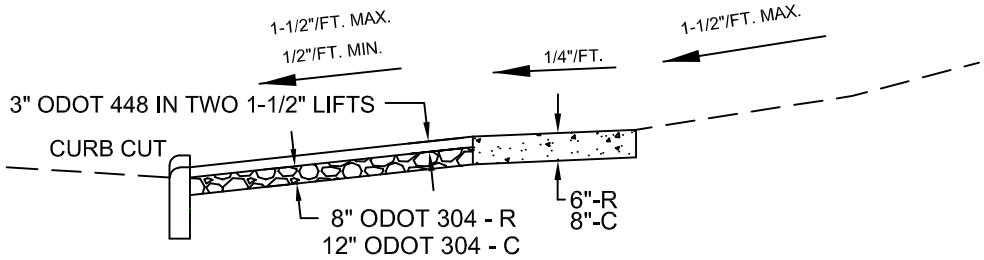

SECTION A-A

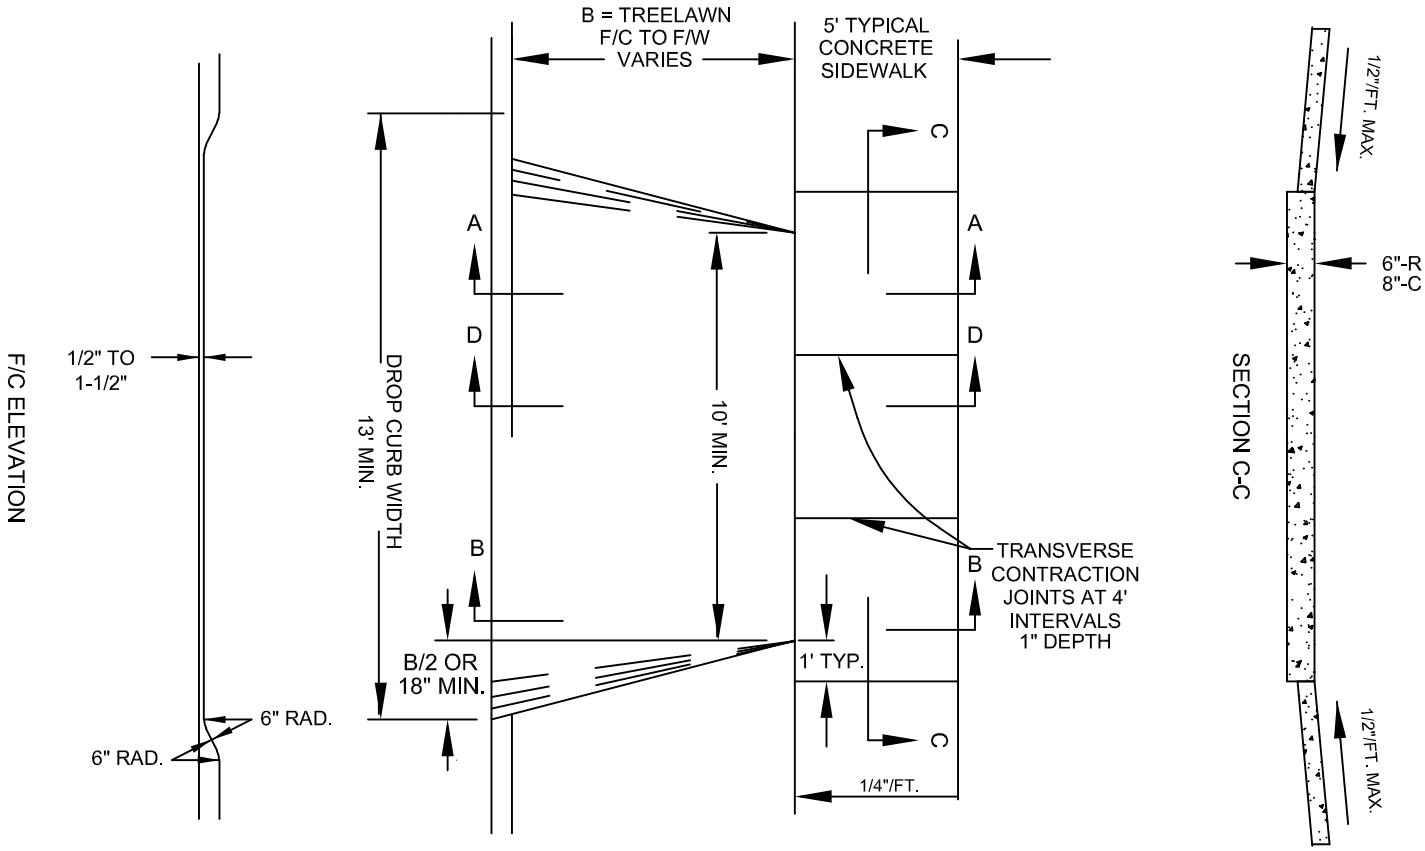

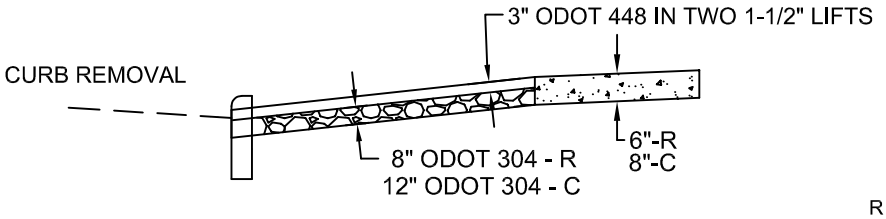

SECTION B-B

R = RESIDENTIAL
C = COMMERCIAL

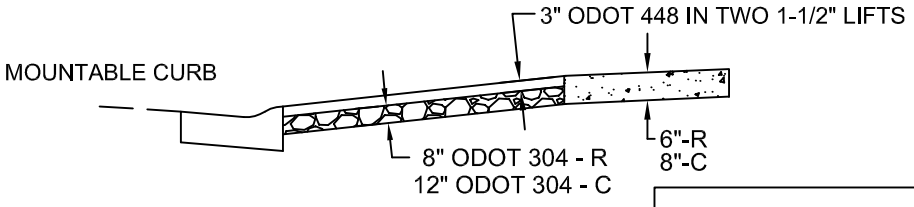

SECTION D-D

ASPHALT DRIVE APPROACH DETAIL

CITY OF BOWLING GREEN
PUBLIC WORKS DEPARTMENT
ENGINEERING DIVISION

STD DWG 12
SH 2 OF 2
REV 03/2019