STANDARD MAILBOX WITH CURB

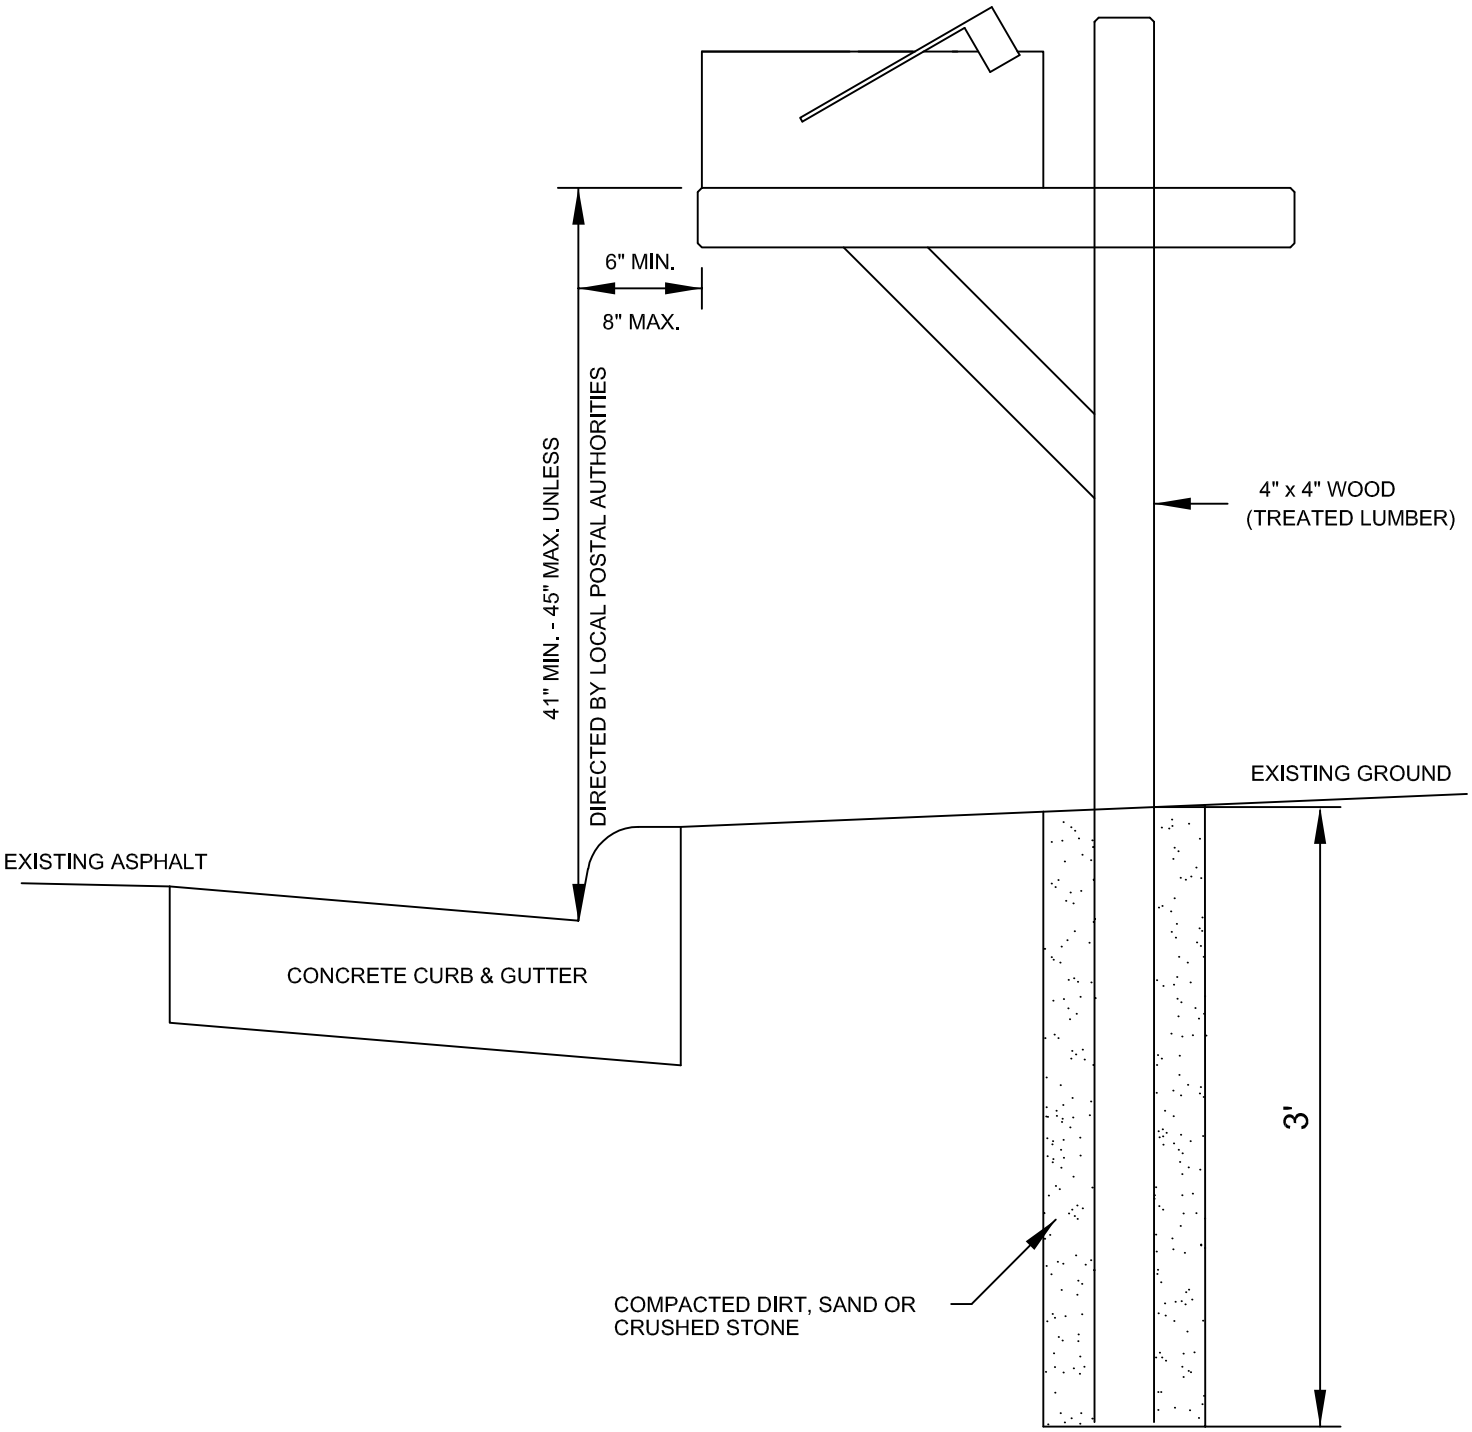

STANDARD MAILBOX WITH CURB	
CITY OF BOWLING GREEN PUBLIC WORKS DEPARTMENT ENGINEERING DIVISION	STD DWG 14 SH 1 OF 3 REV 03/2019