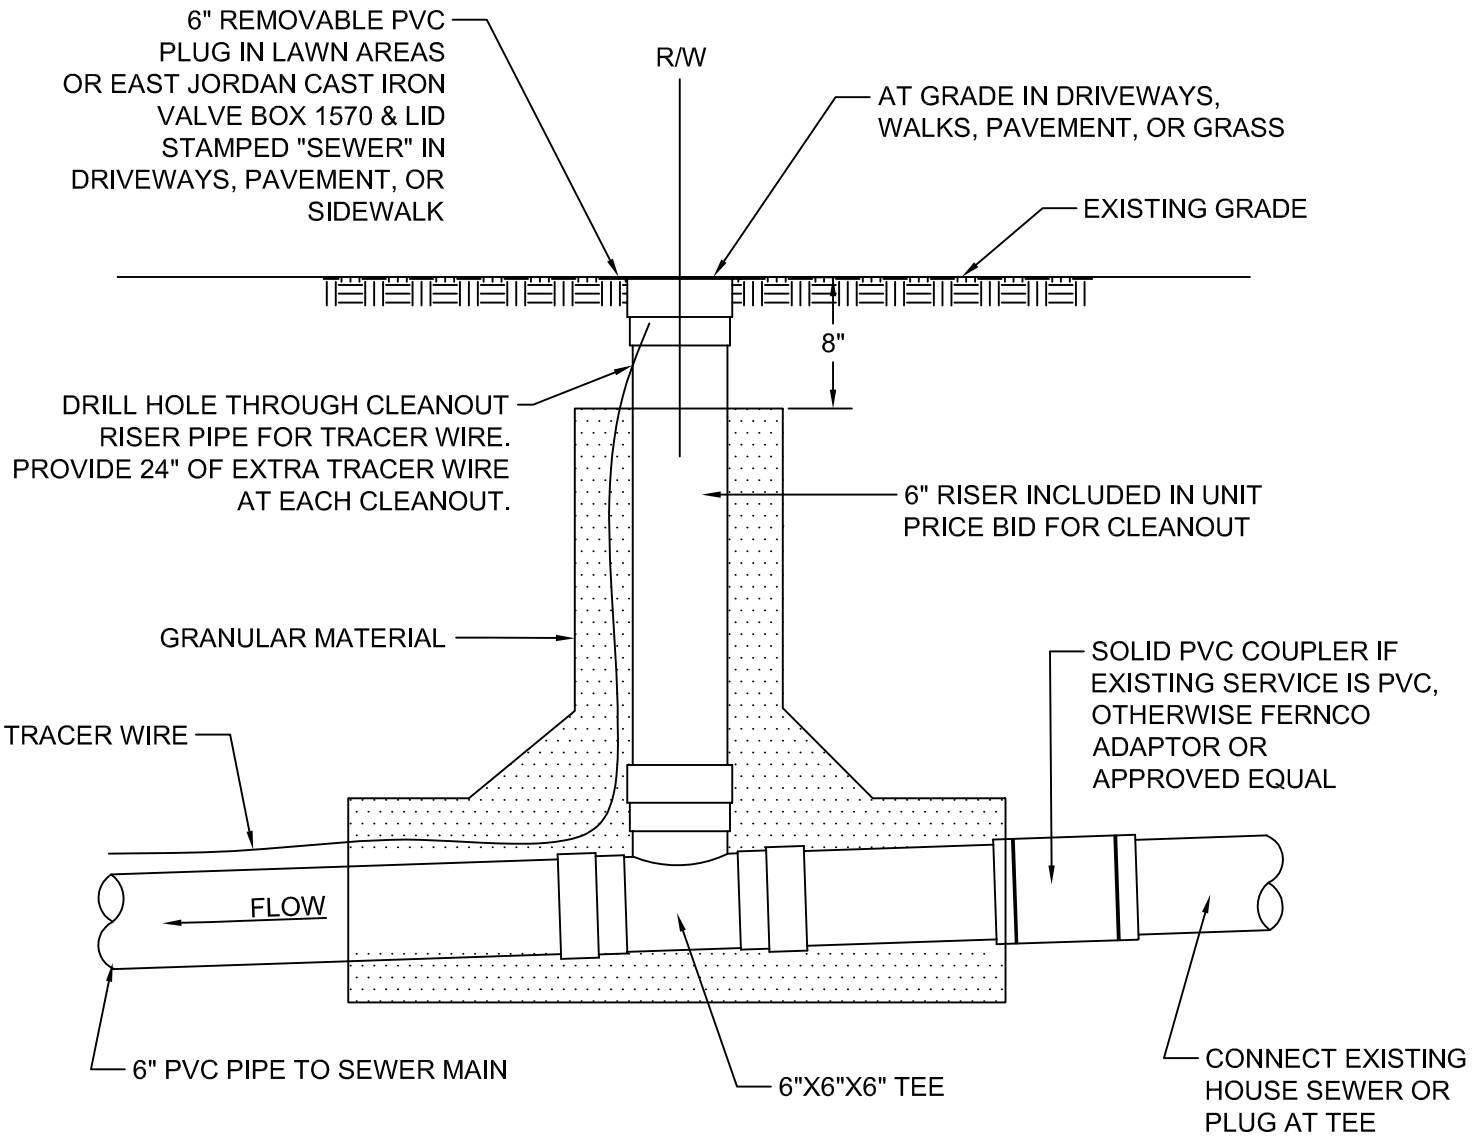

NOTE:

1. THREADED CLEANOUT LIDS SHALL NOT BE ALLOWED

SEWER CLEANOUT DETAIL

CITY OF BOWLING GREEN PUBLIC WORKS DEPARTMENT ENGINEERING DIVISION	STD DWG 5 SH 1 OF 1 REV 03/2019